D-9012 CADD (02-90) REVISED (05-97)

DISTRICT	COUNTY	ROUTE	SECTION	SHEET
4-0	LUZERNE	NORTH WASHINGTON ST.	BRG	
CITY OF WILKES-BARRE				

REVISION NUMBER	REVISIONS	DATE	BY

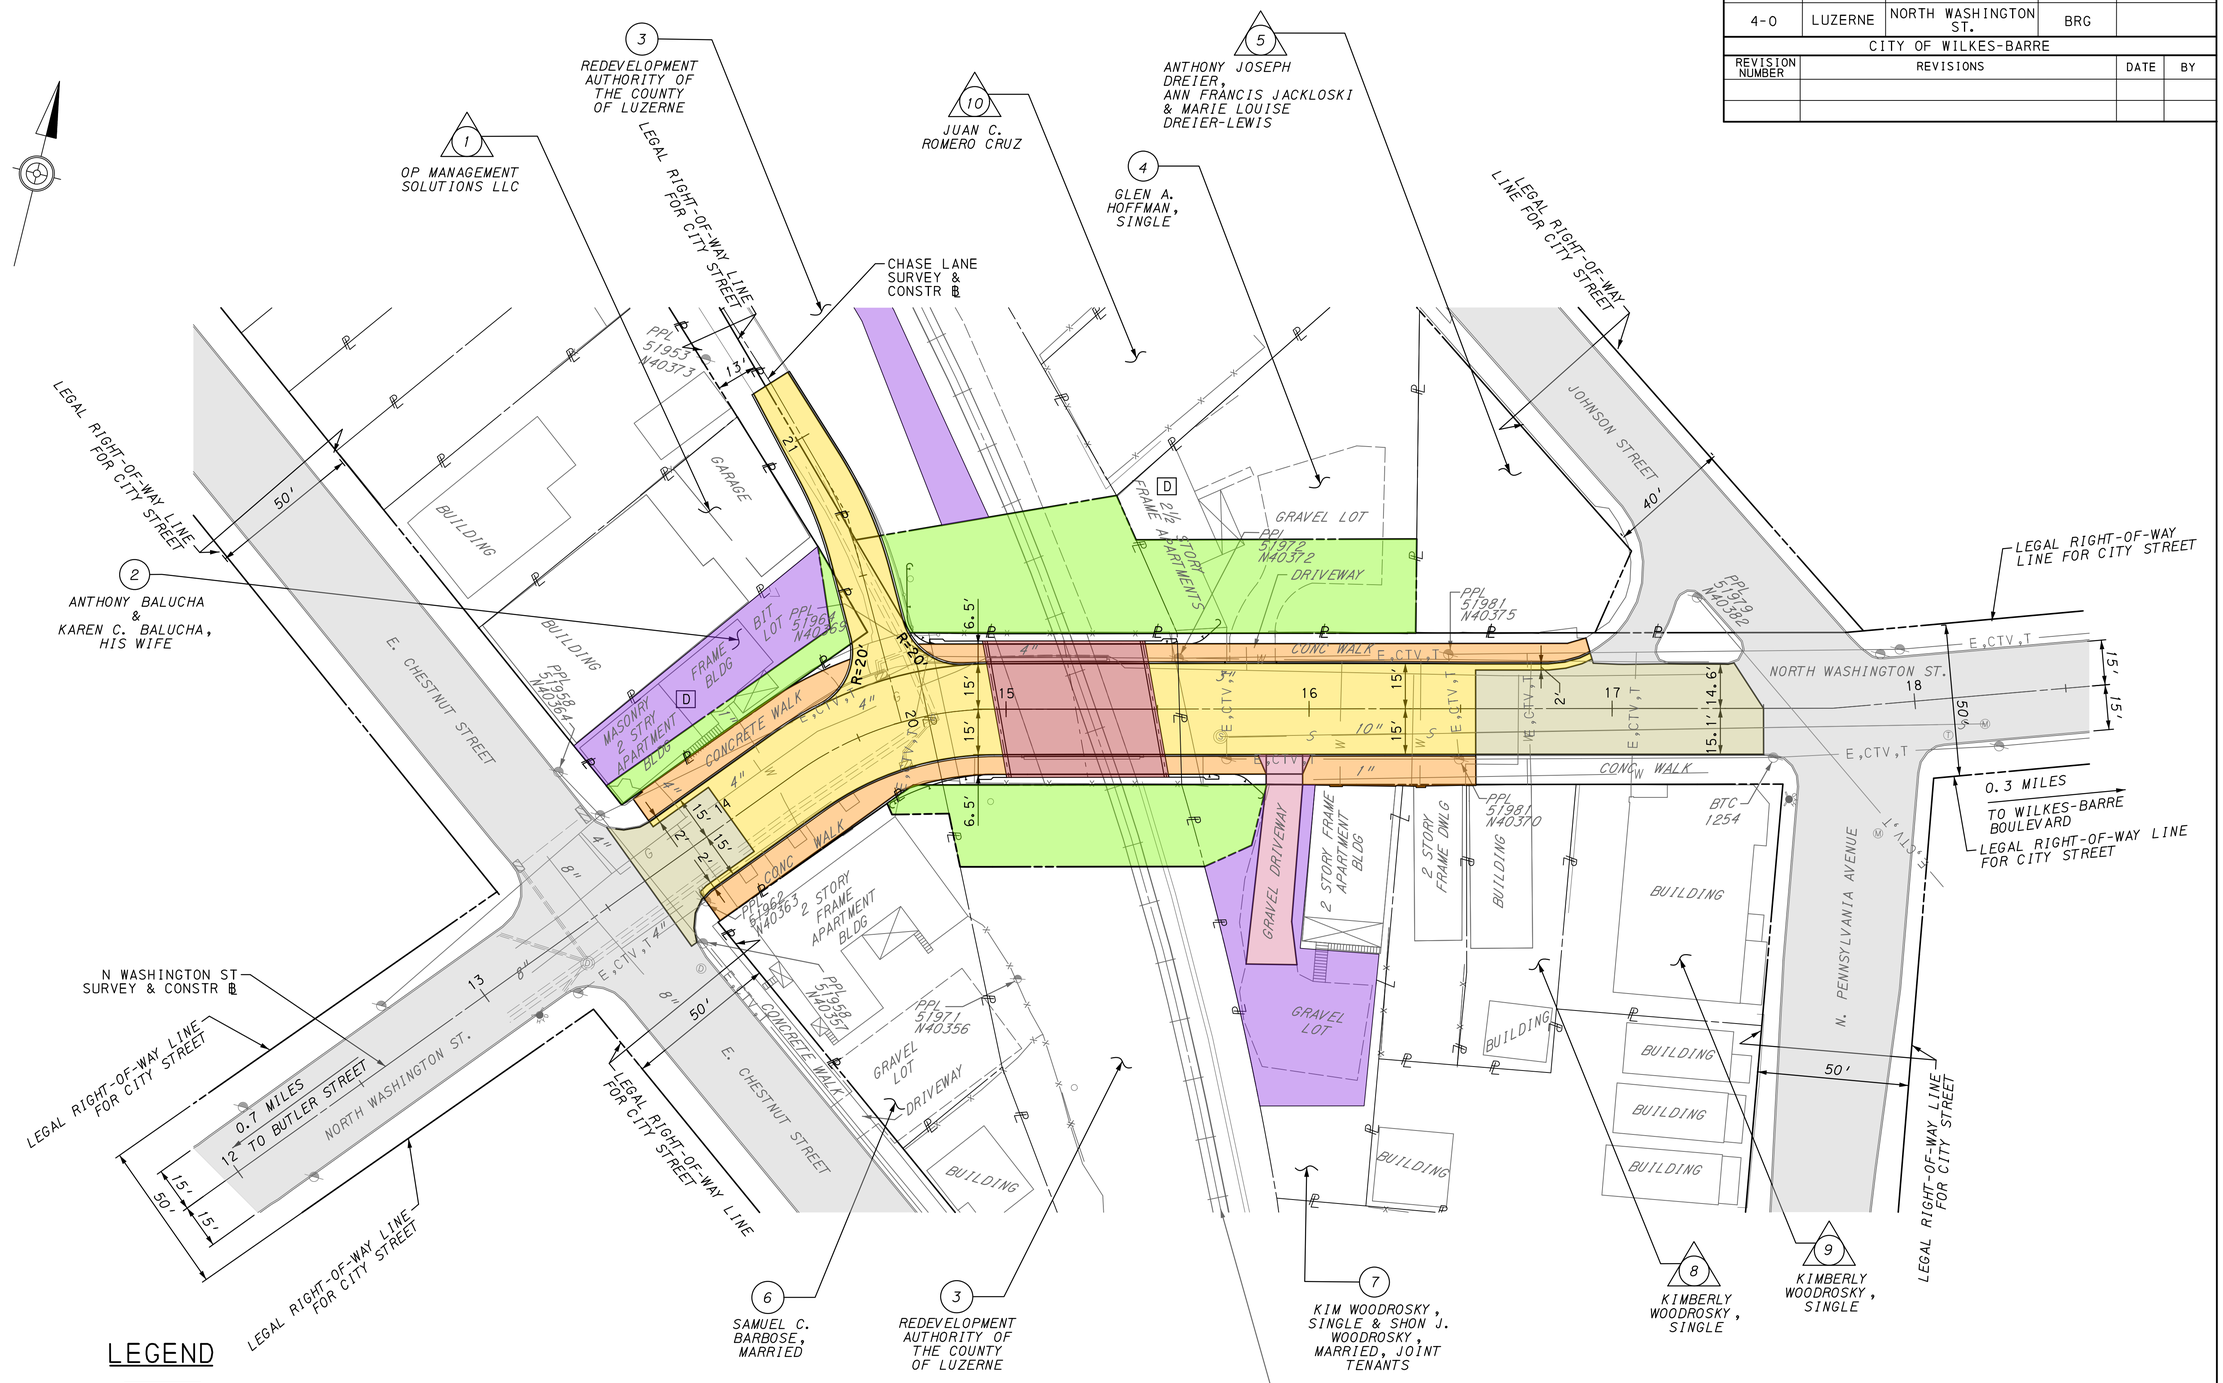

LEGEND

- EXISTING ROADWAY
- PROPOSED MILL/OVERLAY
- PROPOSED SIDEWALK
- PROPOSED STRUCTURE
- PROPOSED ROADWAY RECONSTRUCTION
- PROPOSED DRIVEWAY RECONSTRUCTION
- PROPOSED RIGHT-OF-WAY
- PROPOSED TEMPORARY CONSTRUCTION EASEMENT

CONCEPTUAL PLAN

0 25 50 FEET

benesch

OPERATOR:
FILE NAME: Y:\Hazleton\310000S\31063.01_WB_N_Washington\Office_Docs\Presentations\Public Meeting 10.19.2023\Exhibits\Public_Involvement_Plan.dgn (Default)
PLOTTED: 10\05\2023

31063.01 etraupman 10\05\2023 15:32:47